
CLASS ROOM.1	= 46.66
CLASS ROOM.2	= 46.66
WOMEN'S ROOM	= 35.25
STAFF ROOM	= 23.48
COMPUTER ROOM	= 45.81
OFFICE ROOM	= 64.48
STORE ROOM	= 63.98
CLASS ROOM.3	= 32.74
OPEN SABHAGRUH	= 215.24
PHYSICAL ROOM	= 46.66
LIBRARY ROOM	= 46.66
ART GALLERY	= 46.66
PSYCHOLOGY LAB	= 46.66
LANGUAGE LAB	= 46.66
SCIENCE LAB	= 46.66
TOTAL	= 854.26
TOTAL PASSAGE	= 646.00

carpet area grand total =1500.26

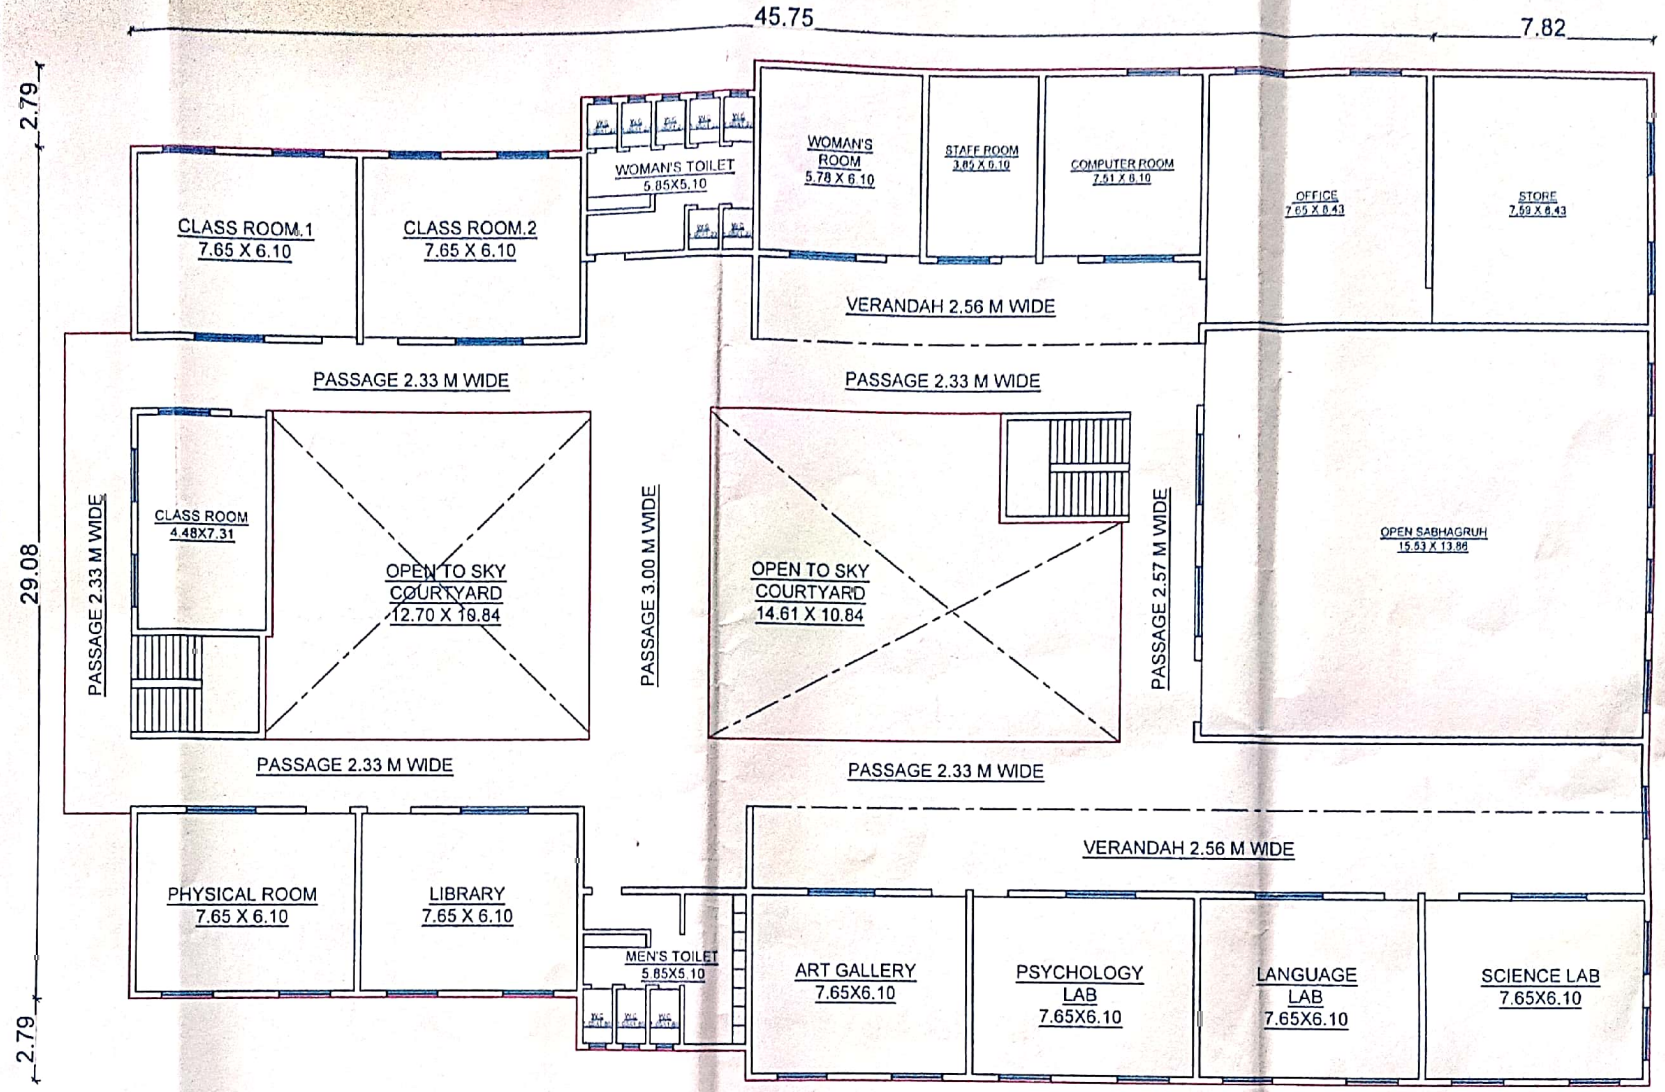

THIRD FLOOR PLAN

Rahul M. Shete
B. Arch.
Architects & Interior Designer
R. No.- CA/99/24997

PROJECT

PROPOSED COLLEGE BUILDING FOR- ----------


N

ARCHITECT-

RAHUL M. SHETE (B.arch.)
ARCHITECT & INTERIOR DESIGNER
G1.'VIRBHADRA',SHANTADURGA APARTMENT,
BEHIND HOTEL SAROVER,VISHRAMBAG,
SANGLI.MO - 9422411219

Scanned with OKEN Scanner

AREA KEY PLAN

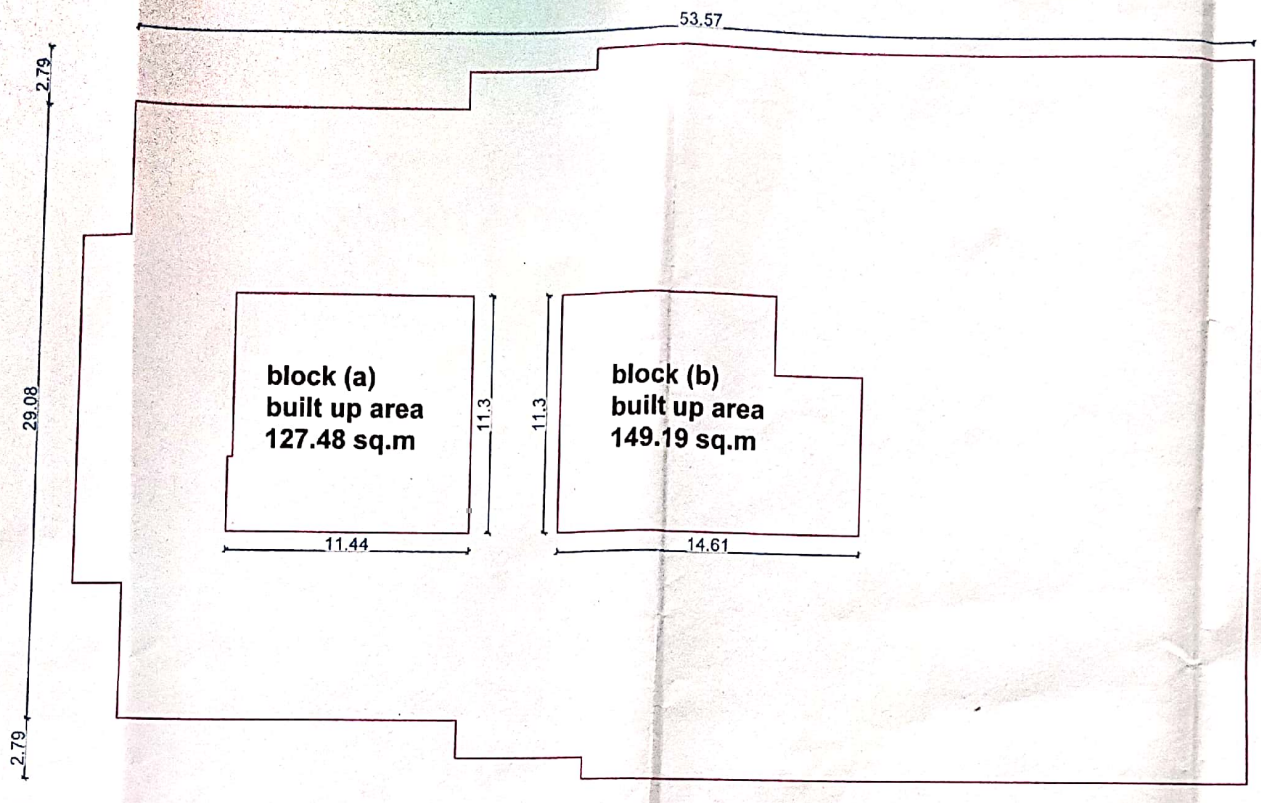

SECOND&THIRD FLOOR PLAN

TOTAL built up area = 1794.00 sq.m

DEDUCTION

BLOCK A built up area = 127.48 sq.m

BLOCK B built up area = 149.19 sq.m

built up area = 1517.03 sq.m

Rahul M. Shete
B. Arch.
Architects & Interior Designer
R. No.- CA/99/24997

Scanned with OKEN Scanner